FilmL.A., Inc.
6255 W Sunset Blvd, 12th Floor
Hollywood, CA 90028
t: (213)977-8600 - f: (213)977-8601
www.filmla.com

Summary Information

Permit No: S00106649-B **Type of Permit:** STILL **Release Date:** 04/15/2016

Production Company MADACTIVE PRODUCTIONS LLC

Insured Company Name MADACTIVE PRODUCTIONS LLC

Contact Phone No. 1 323-988-9495
Contact Phone No. 2
Fax
Address 18034 VENTURA BLVD, #152
ENCINO, California 91316

Production Title DRIVE CAMPAIGN

Type of Production Still Photo

Producer Michael McClellan

Director Andreas Hempel

1st AD Andreas Hempel

Production Manager Michael McClellan

FilmL.A. Coordinator Brian Palmert

Location Manager Michael McClellan
Primary Phone Mobile - 818-635-8006
Secondary Phone Office - 323-988-9495

Location Assistant Michael McClellan
Primary Phone Mobile - 818-635-8006
Secondary Phone

Fees

Posting 1500	$345.00
Notification Charge	$195.00
LA CITY LANE AND STREET CLOSURE FEE	$624.00

Total Permit Fee $1,164.00

Number of Locations 2

NOT A PERMIT

FilmL.A., Inc.
6255 W Sunset Blvd, 12th Floor
Hollywood, CA 90028
t: (213)977-8600 - f: (213)977-8601
www.filmla.com

Summary Information — Location

Permit Number	S00106649-B	**Location Manager**	Michael McClellan
Production Company	MADACTIVE PRODUCTIONS LLC	Primary Phone	Mobile - 818-635-8006
Insured Company	MADACTIVE PRODUCTIONS LLC	Secondary Phone	Office - 323-988-9495
Production Title	DRIVE CAMPAIGN		

Location Address Westchester Pkwy., McConnell Ave - Falmouth Ave, Los Angeles, CA 90293

Location Type Street

Film Dates 4/16/2016 - 4/16/2016 04:30 - 20:00 1 day

Open or Closed to the Public Closed

Generic Conditions
All travel lanes and bike lanes shall be closed per the WATCH manual.
Must Maintain 5' Clearance on Sidewalks/Walkways
Must maintain local/emergency access
No cast or crew parking on area streets
No interference with merchant activity.
No stopping and setting up in residential areas before 7am or after 10pm without prior approval
No stopping or setting up in front of merchants or residents without prior approval
Number of uniformed officers listed on the permit is a minimum requirement. Permittee remains responsible for deploying a sufficient number of uniformed officers to provide traffic and crowd control to ensure the safety of the film crew and the public.
Traffic control must be done in accordance w/MUTCD
Traffic Officers Required
Uniformed officers shall have a copy of the film permit in their possession and are required to confirm that all traffic control signage devices are in place.

Please see attached document Northside Pkwy (closure) Westchester to GeorgeTown Westchester Pkwy (SS curb + 1) Falmouth to McConnell - Madactive.pdf

Equipment on Location

Type	Quantity
2500 gal water truck	1
Cast/Crew vehicles	4
Cube Trucks	1
Motor Homes	1
Picture vehicles	2
Trailers	3
Vans	2

Personnel on Location

Type	Quantity
Cast	2
Crew	10
Off-Duty/Retired LAPD Officer(s)	4

Filming Activities Camera in car; Camera on sticks; Drive by; Drive ups & away; Equipment on sidewalk, in curb lane & across street; Exterior establishing shots; Exterior models against scenery; Intermittent pedestrian control; Intermittent traffic control - 2 minutes standard; Wetdown; exterior still shots of picture car stationed on road & slow rolling action still shots with camera rig on car; intersection itc; ;

Jurisdiction **Political:** Los Angeles City - Council District 11 **Police:** Los Angeles Police Department **Fire:** Los Angeles City

Thomas Guide **Page:** 702 **Grid:**

Approvals

FILML.A. CLOSURES	Joshua Mingo
LOS ANGELES CITY DEPARTMENT OF PUBLIC WORKS	Martha Prieto
LOS ANGELES CITY POLICE DEPARTMENT	Mark Buck

Coordinator Note RIDER B RELEASES LOCATION

NOT A PERMIT

FilmL.A., Inc.
6255 W Sunset Blvd, 12th Floor
Hollywood, CA 90028
t: (213)977-8600 - f: (213)977-8601
www.filmla.com

Summary Information — Location

Permit Number	S00106649-B	**Location Manager**	Michael McClellan
Production Company	MADACTIVE PRODUCTIONS LLC	Primary Phone	Mobile - 818-635-8006
Insured Company	MADACTIVE PRODUCTIONS LLC	Secondary Phone	Office - 323-988-9495
Production Title	DRIVE CAMPAIGN		

Parking

Base Camp
Location Type : Filming Location

Crew Parking
Location Type : Filming Location

Lane / Full Closure S/S CURB LANE (INCLUDING BIKE LANE) 1 TRAVEL LANE ON WESTCHESTER PRKWY, FALLMOUTH AVE-MCCONNEL AVE.
FULL STREET CLOSURE ON NORTHSIDE PARKWAY FROM WESTCHESTER PARKWAY - GEORGETOWN AVE.

Approximate Footage 301 - 600

Date(s) 4/16/2016 to 4/16/2016 **Time(s)** 04:30 to 20:00

NOT A PERMIT

FilmL.A., Inc.
6255 W Sunset Blvd, 12th Floor
Hollywood, CA 90028
t: (213)977-8600 - f: (213)977-8601
www.filmla.com

Summary Information — Location

Permit Number	S00106649-B	**Location Manager**	Michael McClellan
Production Company	MADACTIVE PRODUCTIONS LLC	Primary Phone	Mobile - 818-635-8006
Insured Company	MADACTIVE PRODUCTIONS LLC	Secondary Phone	Office - 323-988-9495
Production Title	DRIVE CAMPAIGN		

Location Address 3rd St., Vignes St. - Hewitt St, Los Angeles, CA 90012

Location Type Sidewalk

Film Dates 4/17/2016 - 4/17/2016 04:30 - 10:30 1 day

Open or Closed to the Public Closed

Generic Conditions
Community Survey Obtained
Equipment staging and vehicles may park on one side of the street only.
Must comply with attached conditions
Must Maintain 5' Clearance on Sidewalks/Walkways
Must maintain local/emergency access
No cast or crew parking on area streets
No interference with merchant activity.
No stopping or setting up in front of merchants or residents without prior approval
Number of uniformed officers listed on the permit is a minimum requirement. Permittee remains responsible for deploying a sufficient number of uniformed officers to provide traffic and crowd control to ensure the safety of the film crew and the public.
Traffic control must be done in accordance w/MUTCD
Traffic Officers Required
Uniformed officers shall have a copy of the film permit in their possession and are required to confirm that all traffic control signage devices are in place.

Please see attached documents
3rd St btwn Hewitt and 951 E 3rd St NS curb - Madactive.pdf
Arts District Guidelines Revised April 29 2009.pdf

Equipment on Location

Type	Quantity
Cast/Crew vehicles	4
Cube Trucks	1
Motor Homes	1
Picture vehicles	2
Trailers	3
Vans	2

Personnel on Location

Type	Quantity
Cast	2
Crew	12
Off-Duty/Retired LAPD Officer(s)	4

Filming Activities Camera in car; Camera on sticks; Drive by; Drive ups & away; Equipment on sidewalk, in curb lane & across street; Exterior establishing shots; Exterior models against scenery; Intermittent pedestrian control; Intermittent traffic control - 2 minutes standard; exterior still shots of picture car stationed on road & slow rolling action still shots with camera rig on car; intersection itc; ;

Jurisdiction **Political:** Los Angeles City - Council District 14 **Police:** Los Angeles Police Department **Fire:** Los Angeles City

Thomas Guide **Page:** 634 **Grid:** H4

Approvals

LOS ANGELES CITY POLICE DEPARTMENT	Mark Buck
FILML.A. CLOSURES	Joshua Mingo
LOS ANGELES CITY DEPARTMENT OF PUBLIC WORKS	Martha Prieto

Coordinator Note ***COMPANY MUST FLIP PARKING SIGNS AFTER COMPLETED AT 11AM

NOT A PERMIT

FilmL.A., Inc.
6255 W Sunset Blvd, 12th Floor
Hollywood, CA 90028
t: (213)977-8600 - f: (213)977-8601
www.filmla.com

Summary Information — Location

Permit Number	S00106649-B	**Location Manager**	Michael McClellan
Production Company	MADACTIVE PRODUCTIONS LLC	Primary Phone	Mobile - 818-635-8006
Insured Company	MADACTIVE PRODUCTIONS LLC	Secondary Phone	Office - 323-988-9495
Production Title	DRIVE CAMPAIGN		

Coordinator Note RIDER B RELEASES LOCATION

Parking

Base Camp
Location Type : Filming Location

Crew Parking
Location Type : Filming Location

Posting "No Parking" signs B/S 3RD ST., HEWITT - VIGNES ST
***PARKING ONLY NEEDED BETWEEN 4AM AND 11AM ON 4/17
***COMPANY MUST FLIP PARKING SIGNS AFTER COMPLETED AT 11AM

Approximate Footage 1201 - 1500 **Log Number** 132346

Date(s) 4/17/2016 to 4/17/2016 **Time(s)** 00:00 to 00:00

Lane / Full Closure N/S LANE CLOSURE ON 3RD ST., FROM HEWITT - VIGNES ST.

Approximate Footage 0 - 300

Date(s) 4/17/2016 to 4/17/2016 **Time(s)** 04:30 to 10:30

NOT A PERMIT

Permit #S001066401-B

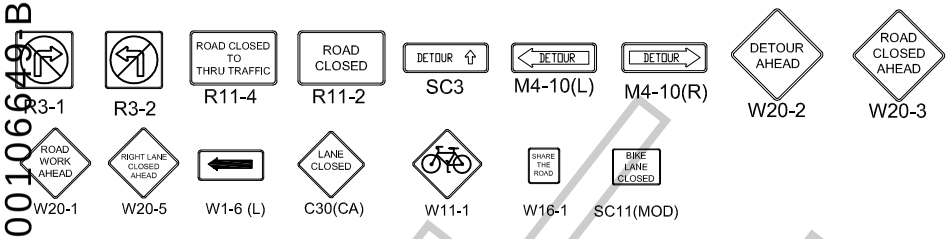

TRAFFIC SIGNAL
TRAFFIC CONE
TYPE I W/ SIGN
HIGH LEVEL WARNING DEVICE
FLASHING ARROW SIGN (FAS)

ALL TRAFFIC CONTROL WILL BE INSTALLED AND MEET OR EXCEED THE MUTCD AND WATCH MINIMUM REQUIREMENTS

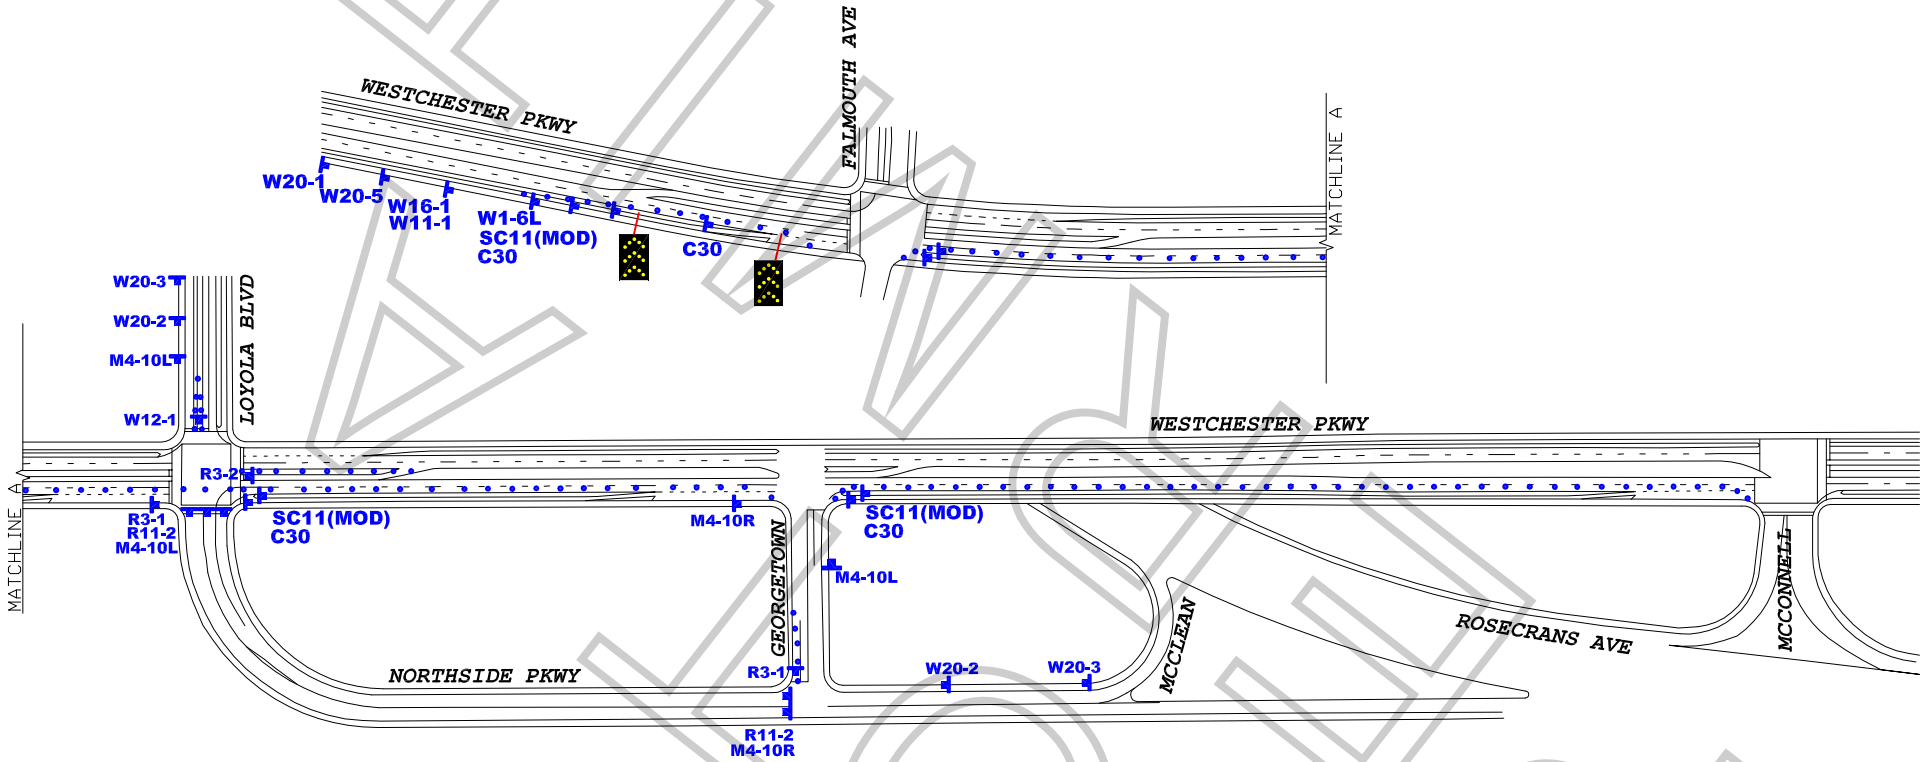

APPROVED

WORK ZONE TRAFFIC CONTROL PLAN GENERAL NOTES

1. DATE/TIME: 4–16–16 FROM 04:30 HOURS TO 20:00 HOURS.
2. ALL SIGNING, STRIPING, AND TRAFFIC CONTROL DEVICES SHALL CONFORM TO THE (CURRENT) STATE OF CALIFORNIA DEPARTMENT OF TRANSPORTATION (CALTRANS) STANDARD PLANS AND STANDARD SPECIFICATIONS, CALIFORNIA MUTCD, AND ANY ADDENDUMS THERETO, AND AS SHOWN ON THESE PLANS, SYMBOLS AND ABBREVIATIONS USED ARE SHOWN ON CALTRANS STANDARD PLANS.
3. THERE WILL BE NO INTERFERENCE WITH TRAFFIC SIGNALS OR CROSSWALKS.
4. CONES WILL BE 28" MINIMUM HEIGHT AND HAVE REFLECTORIZED SLEEVES FOR NIGHT WORK.
5. POLICE WILL DIRECT TRAFFIC IF NECESSARY.

TRAFFIC CONTROL FOR
MADACTIVE PROD: "DRIVE CAMPAIGN"

LOCATION:
FULL CLOSURE – NORTHSIDE BTWN WESTCHESTER TO GEORGETOWN
S/S CURB +1 – WESTCHESTER BTWN FALMOUTH & MCCONNELL
LOS ANGELES, CALIFORNIA

CONTACT:
MICHAEL MCCLELLAN
PH# 818-635-8006

JCL TRAFFIC SERVICES
2334 E. 8TH ST.
LOS ANGELES, CA 90021
Ph: (213) 622-9775
Fax: (213)622-9790
C31-CA Lic # 805357

DATE	REVISIONS

TCP DRAFTER: MARIO MENJIVAR
SCALE: N.T.S.
SHEET: 1/1
DRAWING:

Permit #S001066490-B

W20-1 W20-5 W1-6 (L) C30(CA) W11-1 W16-1 SC11(MOD)

Ⓢ TRAFFIC SIGNAL

● TRAFFIC CONE

TYPE I W/ SIGN

HIGH LEVEL WARNING DEVICE

FLASHING ARROW SIGN (FAS)

ALL TRAFFIC CONTROL WILL BE INSTALLED AND MEET OR EXCEED THE MUTCD AND WATCH MINIMUM REQUIREMENTS

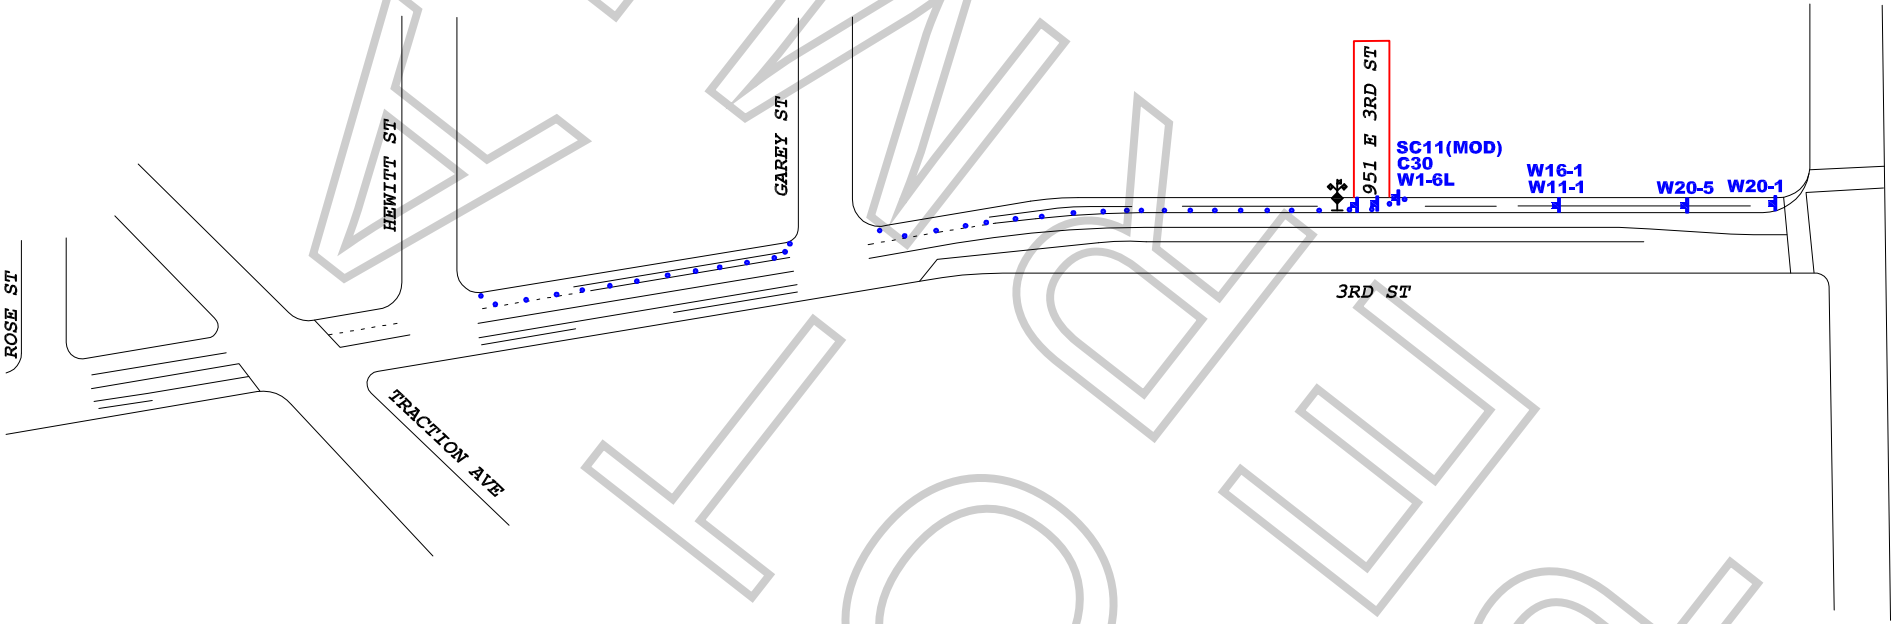

FLOW TRAFFIC CONTROL

WORK ZONE TRAFFIC CONTROL PLAN GENERAL NOTES

1. DATE/TIME: 4–17–16 FROM 04:30 HOURS TO 10:30 HOURS.
2. ALL SIGNING, STRIPING, AND TRAFFIC CONTROL DEVICES SHALL CONFORM TO THE (CURRENT) STATE OF CALIFORNIA DEPARTMENT OF TRANSPORTATION (CALTRANS) STANDARD PLANS AND STANDARD SPECIFICATIONS, CALIFORNIA MUTCD, AND ANY ADDENDUMS THERETO, AND AS SHOWN ON THESE PLANS, SYMBOLS AND ABBREVIATIONS USED ARE SHOWN ON CALTRANS STANDARD PLANS.
3. THERE WILL BE NO INTERFERENCE WITH TRAFFIC SIGNALS OR CROSSWALKS.
4. CONES WILL BE 28" MINIMUM HEIGHT AND HAVE REFLECTORIZED SLEEVES FOR NIGHT WORK.
5. POLICE WILL DIRECT TRAFFIC IF NECESSARY.

TRAFFIC CONTROL FOR
MADACTIVE PROD: "DRIVE CAMPAIGN"

LOCATION:
3RD ST BTWN HEWITT AND 951 E 3RD ST
NORTH SIDE CURB LANE CLOSURE
LOS ANGELES, CALIFORNIA

CONTACT:
MICHAEL MCCLELLAN
PH# 818-635-8006

JCL TRAFFIC SERVICES
2334 E. 8TH ST.
LOS ANGELES, CA 90021
Ph: (213) 622-9775
Fax: (213)622-9790
C31-CA Lic # 805357

DATE	REVISIONS

TCP DRAFTER: MARIO MENJIVAR
SCALE: N.T.S.
SHEET: 1/1
DRAWING:

SPECIAL FILMING CONDITIONS
THE ARTS DISTRICT

The Special Film Conditions described below will be included in the terms and conditions of permits issued for filming in this area and are in addition to the standard terms and conditions applicable to filming permits generally. While these Special Filming Conditions will be included as terms if a permit for filming in this are is issued, they are not intended to, and do not, establish the criteria or standards for determining whether or not a particular permit(s) will be issued for this area. The decision whether or not a particular permit(s) will be issued is vested in the discretion of the appropriate City or County department or their designees (including FilmL.A.), to be exercised consistent with public health, safety and general welfare, and applicable land-use ordinances.

This is a mixed-use area that includes manufacturing facilities, warehouses, artists/artisans and residents. These Special Conditions apply to the area roughly between 1st Street and 7th Street and between Alameda Avenue and the LA River. Within the past ten years, this area has experienced an influx of permanent residents into what was predominantly a light to heavy manufacturing zone for over 75 years.

The motion picture industry has amicably co-existed with the businesses and residents of this area for decades and desires to continue to do so. These Conditions are designed to promote cooperation between film companies, local businesses and residents so that each group can effectively utilize this diverse area. Violation of any of the conditions as outlined below may result in permit revocation or other administrative action.

- Affected residents/merchants and businesses must be notified at least two days in advance of the first day of filming or the first day of any substantial set preparation for productions that:
  - Request parking restrictions on the following public streets: Traction Avenue, East 2nd Street (except Alameda Street to Garey Street), East 3rd Street, Vignes Street, Molino Street (Palmetto Street to 4th Street only)
  - Request a street closure
  - Involve any special effects, gunfire, audible playback, helicopter activity, or other disruptive activities
  - FilmL.A. or the production company shall consult a designated community representative when an applicant requests a permit with less than two days notice under the above circumstances
- Posting on more than one side of Traction Avenue, East 2nd Street (except Alameda to Garey), East 3rd Street (except Vignes to Santa Fe), Vignes Street, Molino from 4th Street to Palmetto, Hewitt from Palmetto to 4th Street, 4t Street from Colyton to Molino requires a notification to a designated person in the building where alternate parking is not provided. Posting on both sides of the above streets is allowed without signatures on Sundays.
- When "No Parking" signs are posted on both sides of Hewitt between 4th Street and Traction Avenue, Art Share (213-687-4278) and Bedlam (213-909-1512) must be notified.
- Posting for equipment and/or picture, other than the streets listed above, will be reviewed on a street by street basis and may not exceed 450 linear feet. Additional posting may be granted if there is a majority of support from affected residents/businesses/merchants, and indicated on the permit. After filming is completed, companies are requested, as a courtesy (only LADOT is to touch the posting signs), to turn all "No Parking" signs around so that they face the opposite direction.

NOT A PERMIT

- Companies must provide adequate detour and directional signage when street closures are in place, conforming as much as possible to current LADOT standards and practices. Detour routes must accommodate large, semi and tractor trailer trucks.

- The Arts District is home to many art gallery openings and live, local theater. When the following locations are directly impacted, notification is required if in conflict with a scheduled event at the Downtown Playhouse (929 E. 2nd Street 213-626-6909) and Art Share LA (801 E. 4th Place 213-687-4278).

- Productions filming near residential buildings after midnight or before 6:00am are required to notify designated representatives of the proposed activity. Contact information for building representatives will be made available on request from the community filming liaison (Jonathan Jerald 213-814-7164).

- Crew with walkie-talkies must wear headsets when filming after 12:00 am and before 6:00 am.

- Changeable Message Signs (CMS) will be required on the day(s) of filming activity that requires a full closure on the 1st, 4th and 6th Street Bridges. CalTrans/LADOT approved notification signs are sufficient and must be in place in advance of filming activity and must include the dates and times of closures.

- Cast/Crew are not permitted to park on the area streets. Off-street parking must be provided for personal vehicles.

- Generators are to be placed as far away from residential buildings as possible. Placement will be considered on a case-by-case basis.

- Production companies are required to completely remove all trash, food, cardboard boxes, etc. from the general vicinity at the end of each filming day. Production companies will be held responsible for the actions of the catering companies they employ to provide food for the cast and crew.

- Food should not be given directly to the homeless persons in the area. Production companies wishing to help the homeless should do so though one of the service providers in the downtown area.

- FilmL.A will monitor frequency and look for ways to mitigate the impacts of filming prior to placing a location off limits.

- Unless a signature survey is completed, the west side of Mateo Street between 4th Place and Palmetto Street must be kept clear of equipment, vehicles, condors and lights. This area, however, may be used for camera placement between the hours of 7:00 am and 10:00 pm only.

- When filming take place after 10:00 pm or before 7:00 am, generators are to be placed as far as possible away from residential buildings and lights are to be screened to avoid disturbing nearby residents.

- The Molino Loft buildings (500 and 530 Molino Street) and Marc Free should be notified (310-871-2652) for filming activity or parking restrictions along 4th Place between Molino and Mateo [the curve].

NOT A PERMIT

- Due to the mixed use nature of the neighborhood, productions wishing to utilize space along the west side of Santa Fe Ave. between 2nd and 3rd Streets and the north side of 3rd Street from Santa Fe Avenue to west 100 feet must obtain a signature from Valerie Mitchell or designated representative (213-687-3987).

- Frequent filming in the area of Vignes and 2nd Streets along with the high demand for parking in the area requires that posted "No Parking" on Vignes Street between 1st Street and 2nd Street shall be limited to no more than 200 feet, unless alternate parking or notification are provided to a designated representative from the building.

- The area near 3rd and Traction Avenue is home to many small businesses that have greatly helped to develop the area. In order to be sensitive to these businesses it is necessary for production companies to obtain signatures from the following businesses when there are filming activities or parking on the 700 block of 3rd Street between Traction Avenue and Hewitt Street: Zip Fusion- Jason Ha (744 E. 3rd Street, 213-680-3770); Lakich Studio-Lily Lakich (704 Traction Avenue, 213-620-8641); Ay Carrumba (714 Traction Avenue, 213-620-0274); Wurstkuche Sausage Grill- Joseph Petruzulli (800 E 3rd St, 213-667-4444); Blue Dahlia (738 E 3rd St, 213 613-0621)

- Outdoor food preparation using charcoal or gas grills must be at least 100 feet away from any residential building.

NO PERMIT